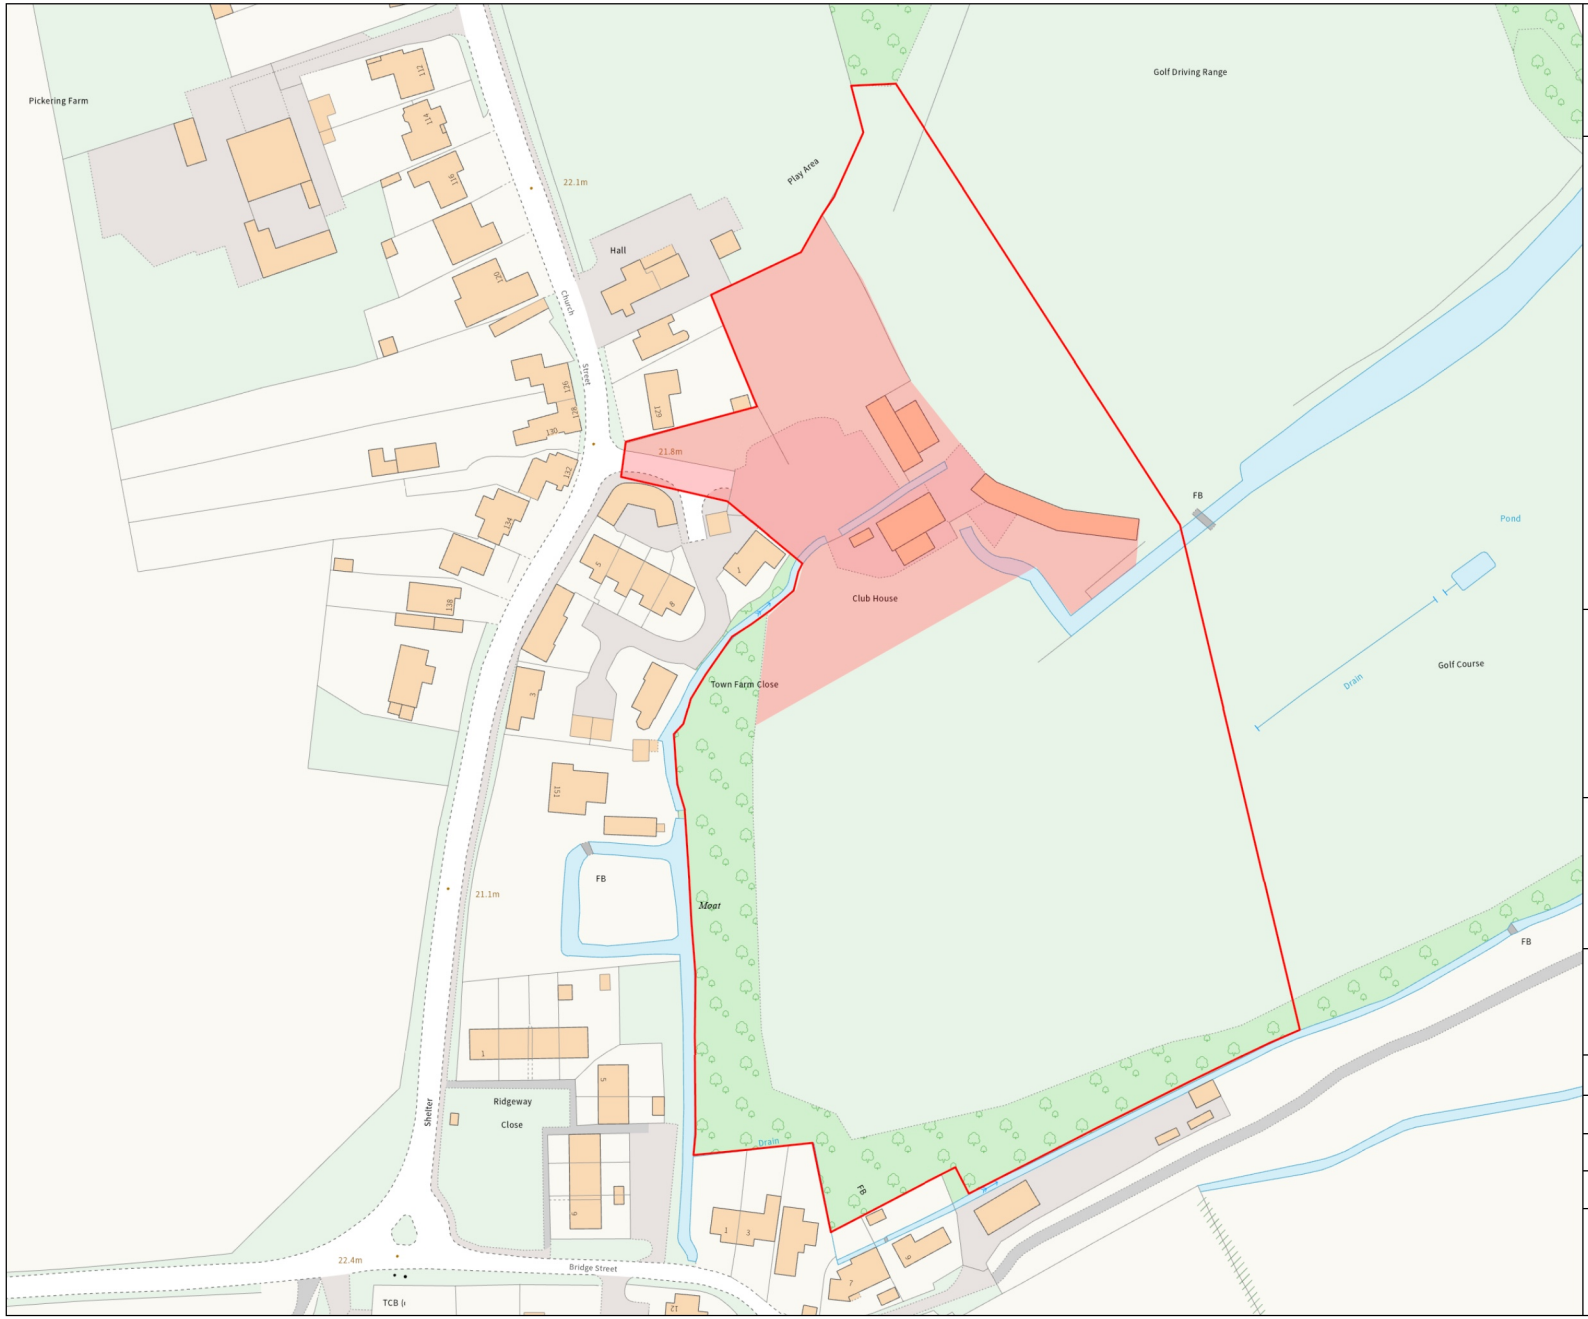


© Crown copyright and database rights 2026 Ordnance Survey 200019606

You are not permitted to copy, sub-licence, distribute or sell any of this data to third parties in any form

N

Orchestra LAND

Site Name:

LAND AND BUILDINGS EAST OF CHURCH STREET, WHADDON, CAMBS

Drawing Title:

Site Location Plan

Drawn by:	J. Bartlett
Checked by:	B. Aslam
Date:	28-Jan-26
Scale	n/a
Plan No.	CB168958