
Z:\10209_LINTON_OPA\7CAD\DRAWINGS\10209_002_SITE_LOCATION_PLAN.DWG

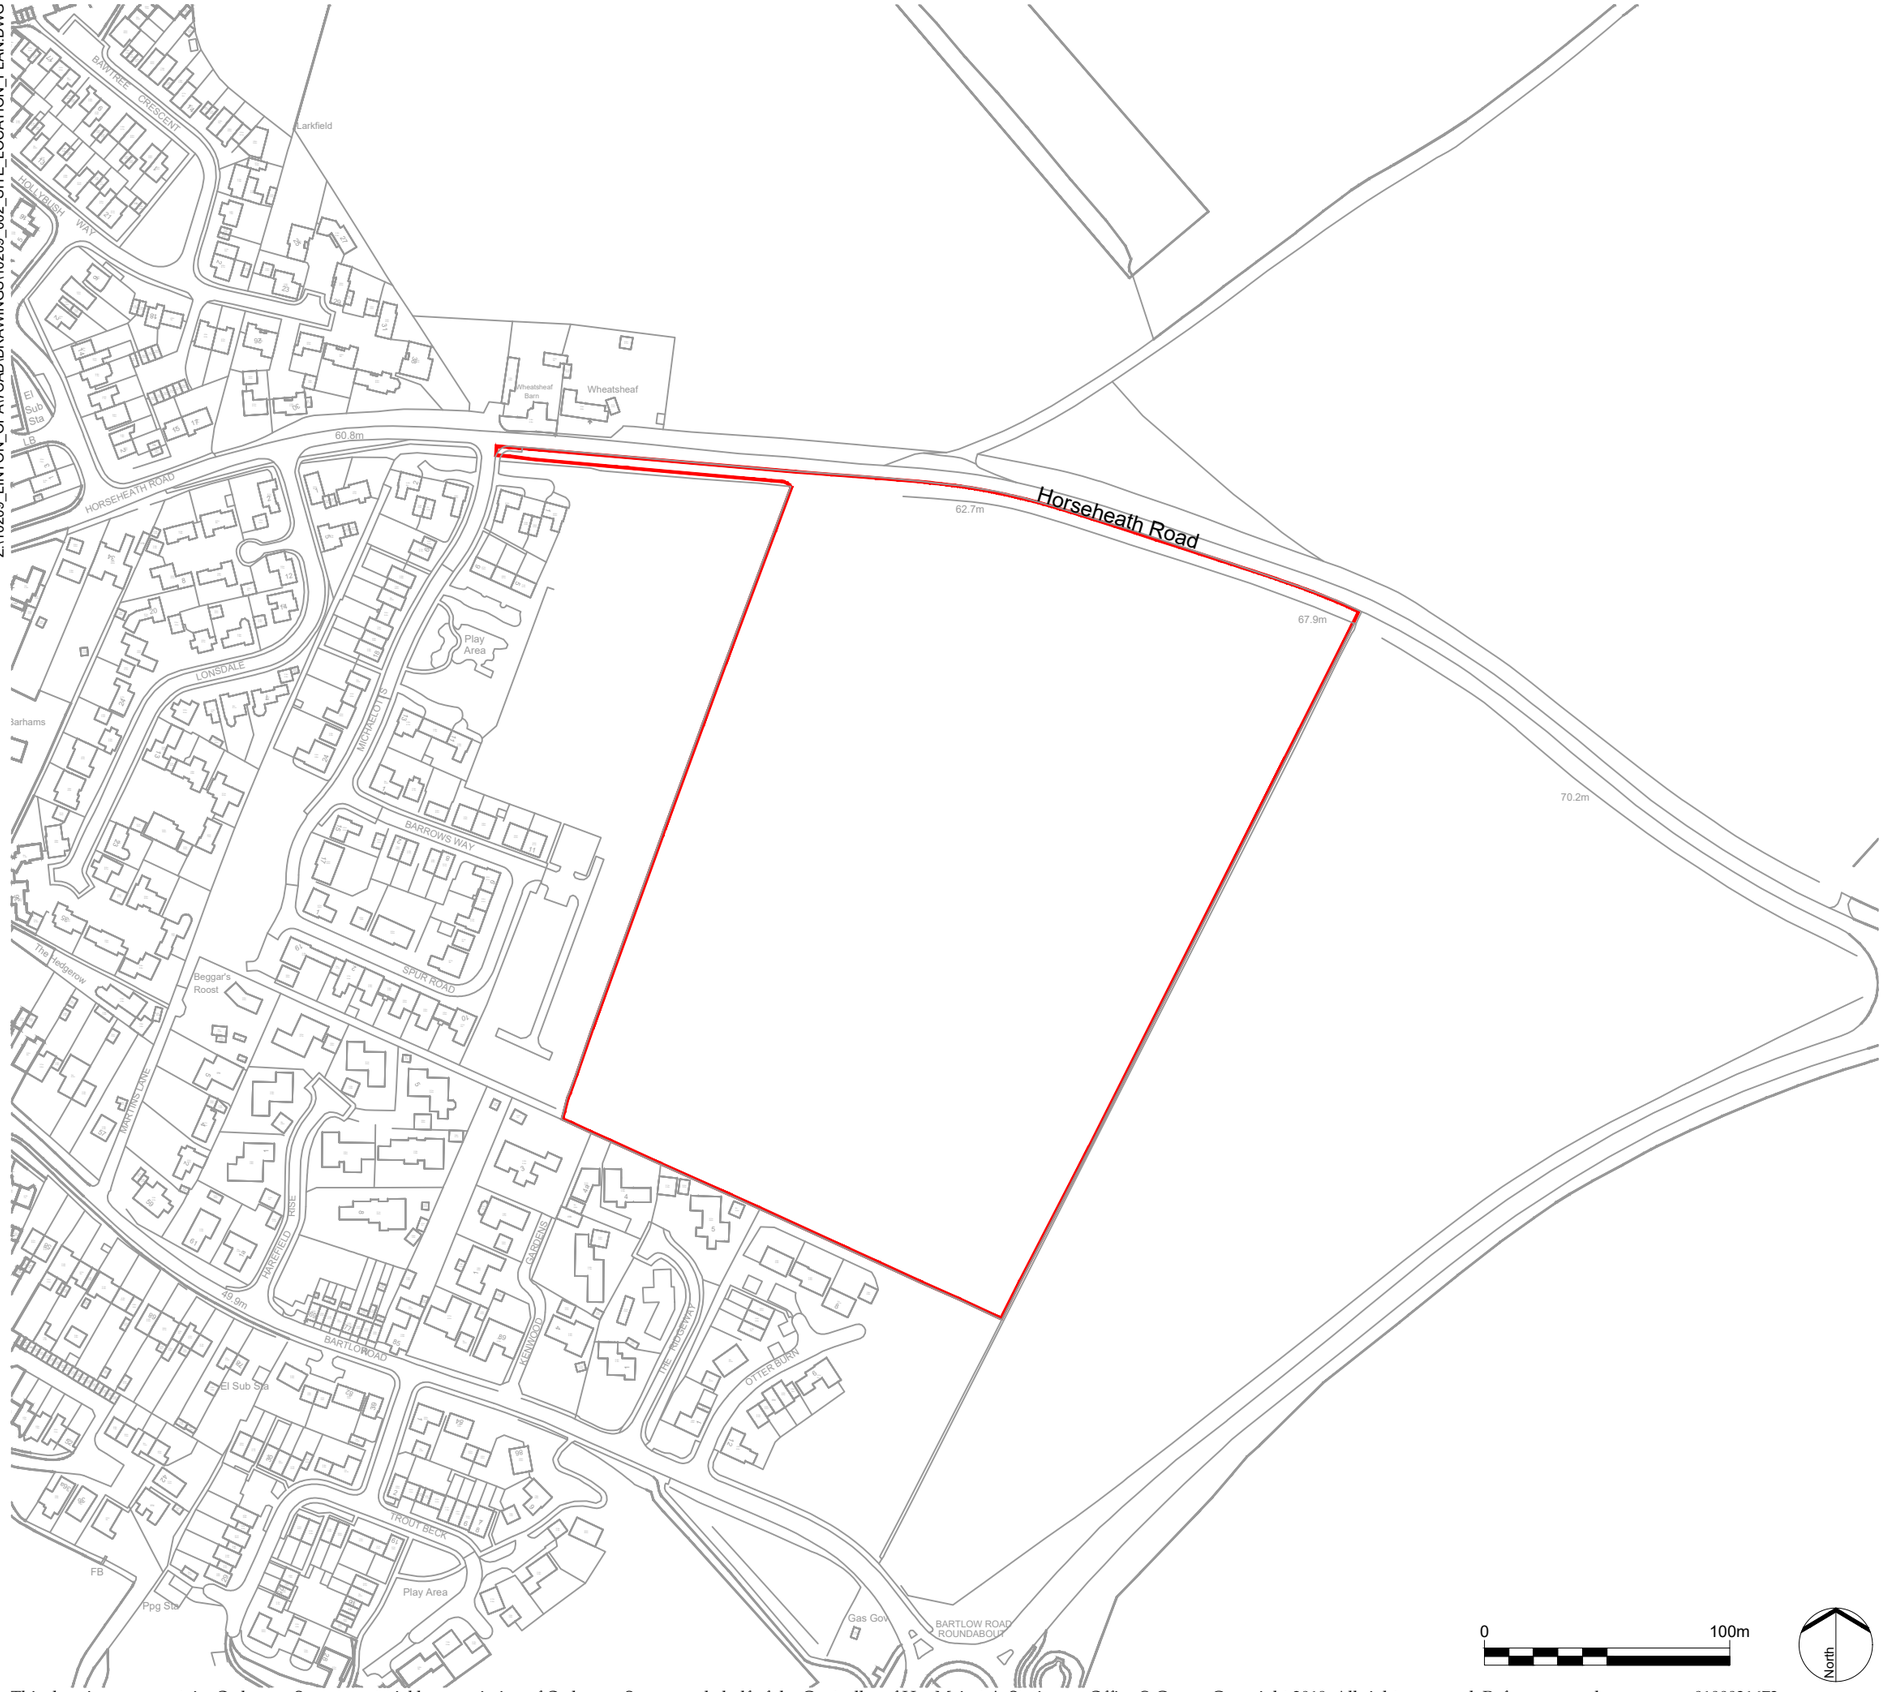

LEGEND

Application Site Boundary (6.76 ha)

REV.	DESCRIPTION	APP.	DATE
D	Boundary extended to include 3m path	FG	13/01/2026
C	Boundary extended to include 3m path	FG	12/01/2026
B	Boundary extended to include visibility splay	FG	18/12/2025
A	Boundary extended to edge of Horseheath Road	NL	16/12/2025

LDĀDESIGN

PROJECT TITLE

LAND SOUTH OF HORSEHEATH ROAD, LINTON

DRAWING TITLE

Application Site Boundary

ISSUED BY	Peterborough	T: 01733 310 471	
DATE	July 2025	DRAWN	FG
SCALE@A3	1:2,500	CHECKED	JYu
STATUS	Final	APPROVED	NL

DWG. NO 10209_002D

No dimensions are to be scaled from this drawing.
All dimensions are to be checked on site.
Area measurements for indicative purposes only.

© LDA Design Consulting Ltd. Quality Assured to BS EN ISO 9001 : 2015

Sources Ordnance Survey

This drawing may contain: Ordnance Survey material by permission of Ordnance Survey on behalf of the Controller of Her Majesty's Stationery Office © Crown Copyright 2019. All rights reserved. Reference number 0100031673.
OS Open data / © Natural England / © DEFRA / © DECC / © English Heritage. Aerial Photography - ESRI, DigitalGlobe, GEOEye, i-cubed, USDA FSA USGD, AEX, Getmapping, Aerogrid, IGN IGP swisstopo, the GIS User Community