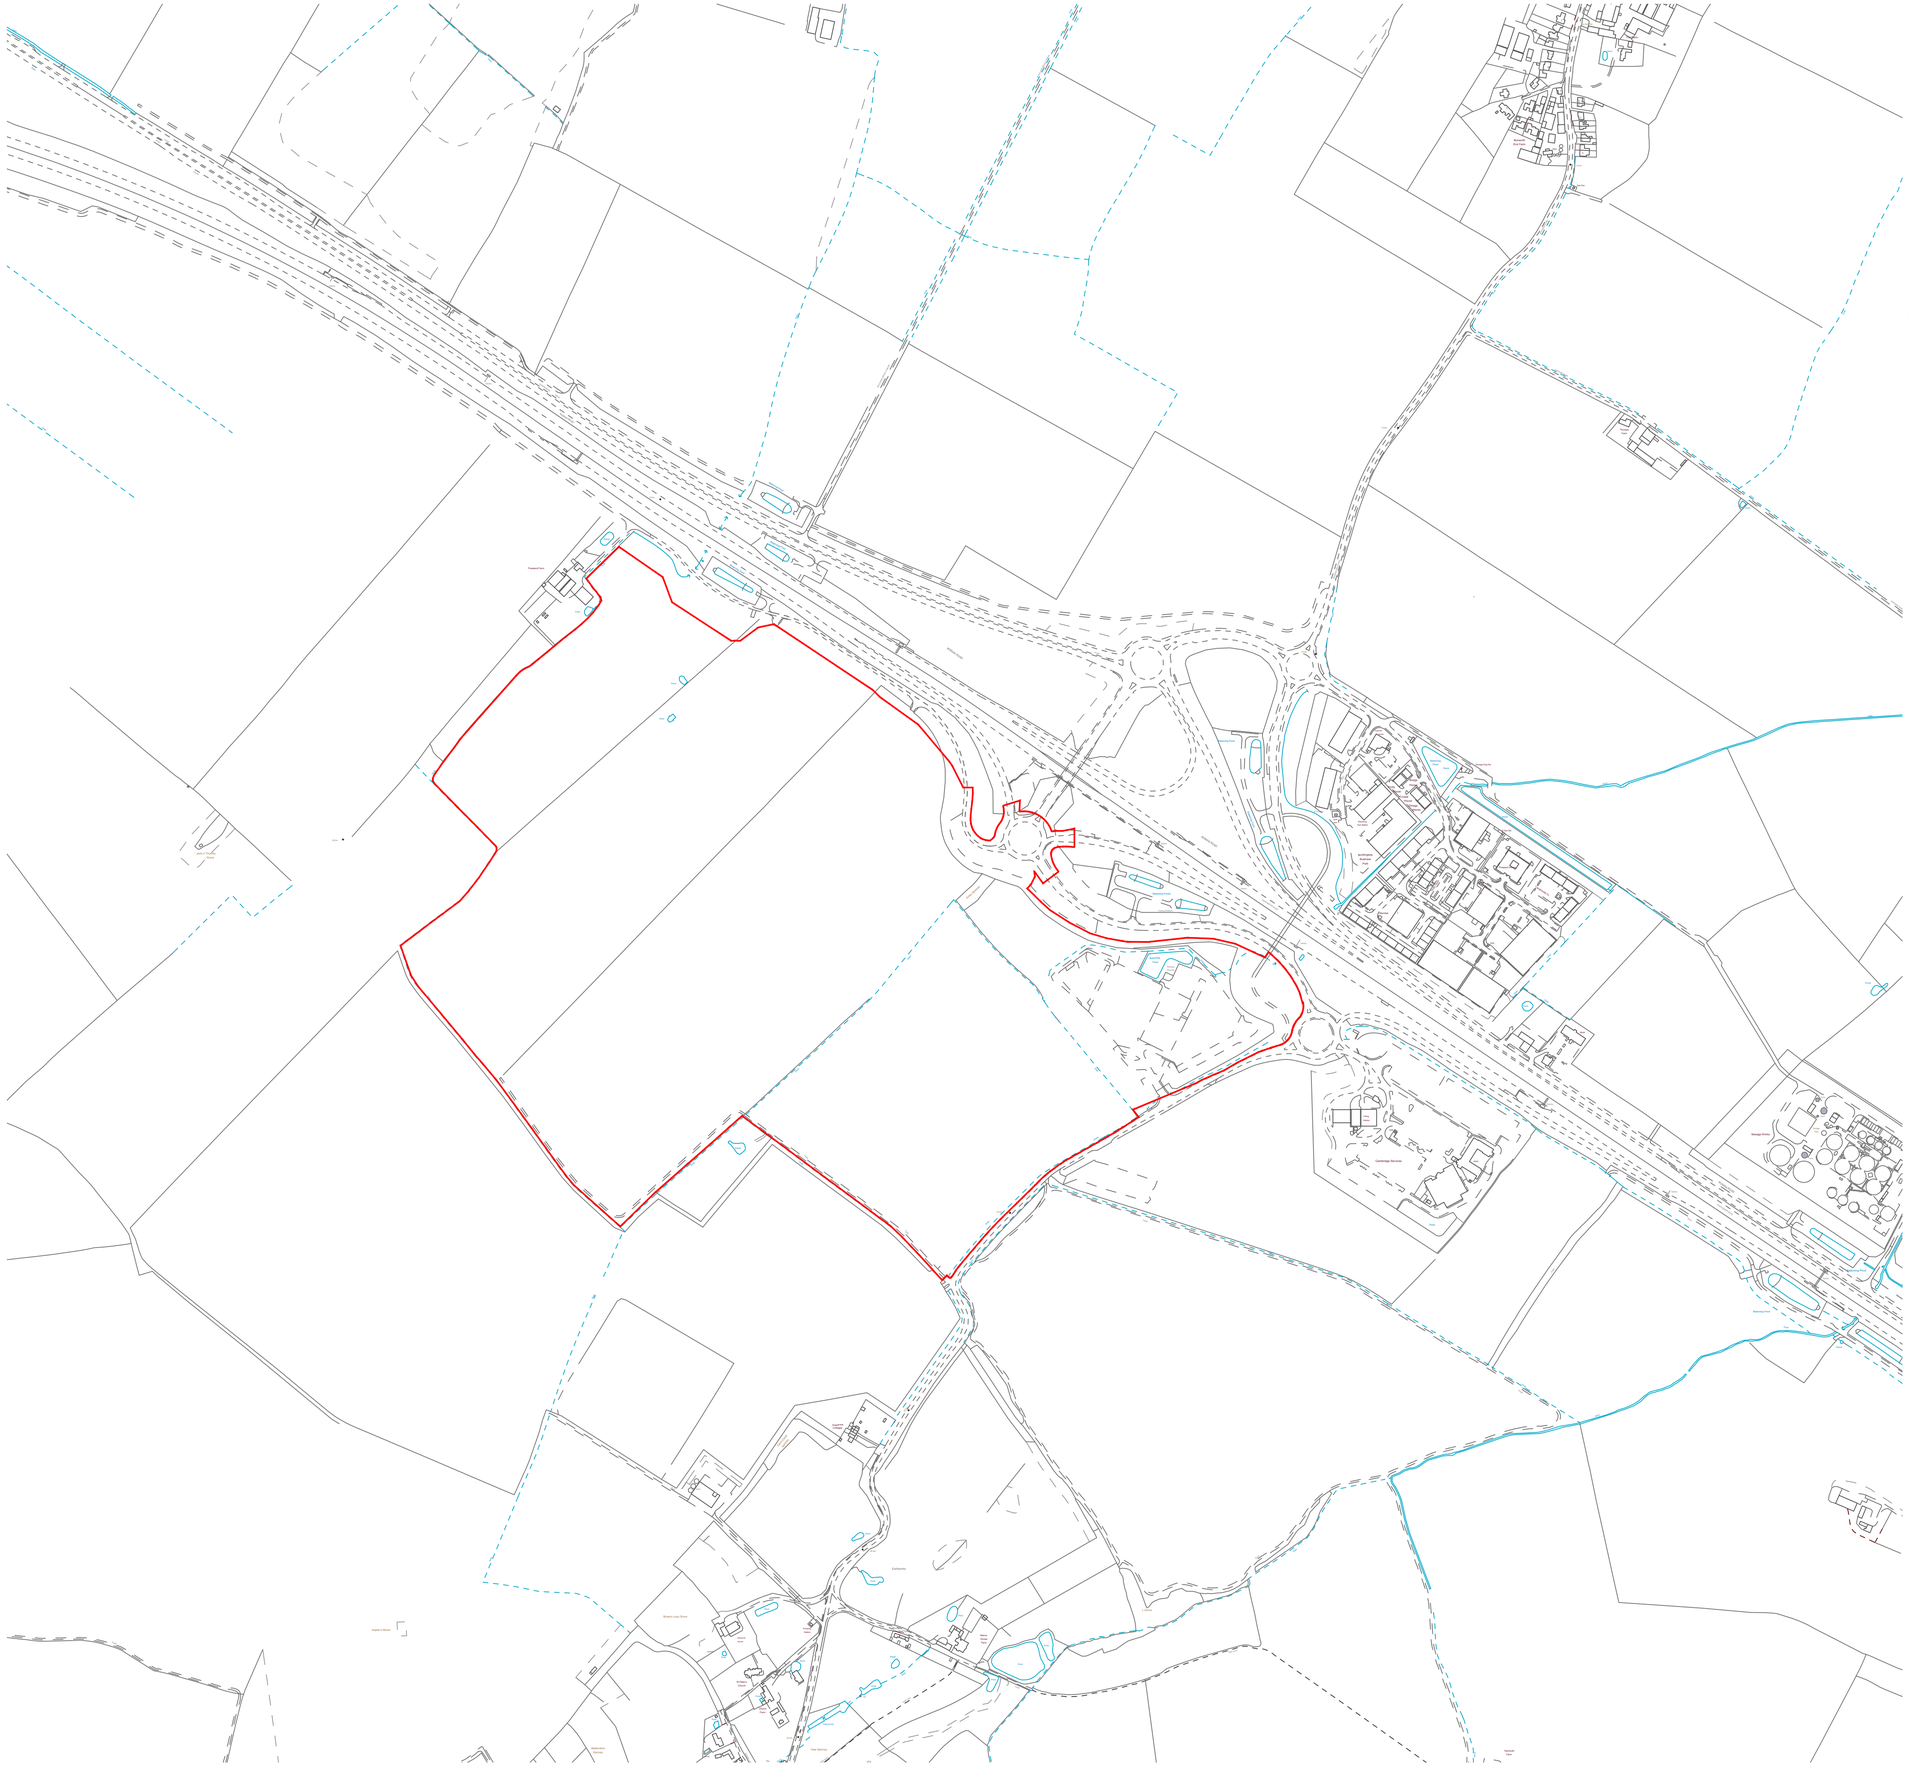


UMC ARCHITECTS®

WWW.UMCARCHITECTS.COM
INFO@UMCARCHITECTS.COM
+44 (0)1636 554 854

General Notes

- This document is to be used for the stated purpose only and should not be used for any other.
- Dimensions are all in millimetres, unless stated otherwise.
- It is the recipients responsibility to print this document to the correct size & scale.
- All relevant drawings and specifications should be read in conjunction with this document.
- Scaling of this document is not recommended.

North

Document Scale(s)

100m SCALE 1:5000

Key

Application Boundary 223.82 ac 90.58 ha

newlands developments

Project Name

Cambridge Gateway, Boxworth

Employer	Project Address
Newlands Developments	**Boxworth, Cambridge**

RIBA Workstage	Suitability
2 - Concept Design	**S0 - Work in Progress**

Drawn	Checked	Created	Size
LM	**MS**	**27.06.2025**	**A1**

UMC Project Reference	Scale	LOD	LOI
19260	**1:5000**	**1**	**1**

Document Title

Location Plan

Document Reference

19260 - UMC - SI01 - SI - DR - A - 0079

Revision Note

Red-line amended

Issue Date	Status	Current Revision
16.10.2025	**Feasibility**	**P02**