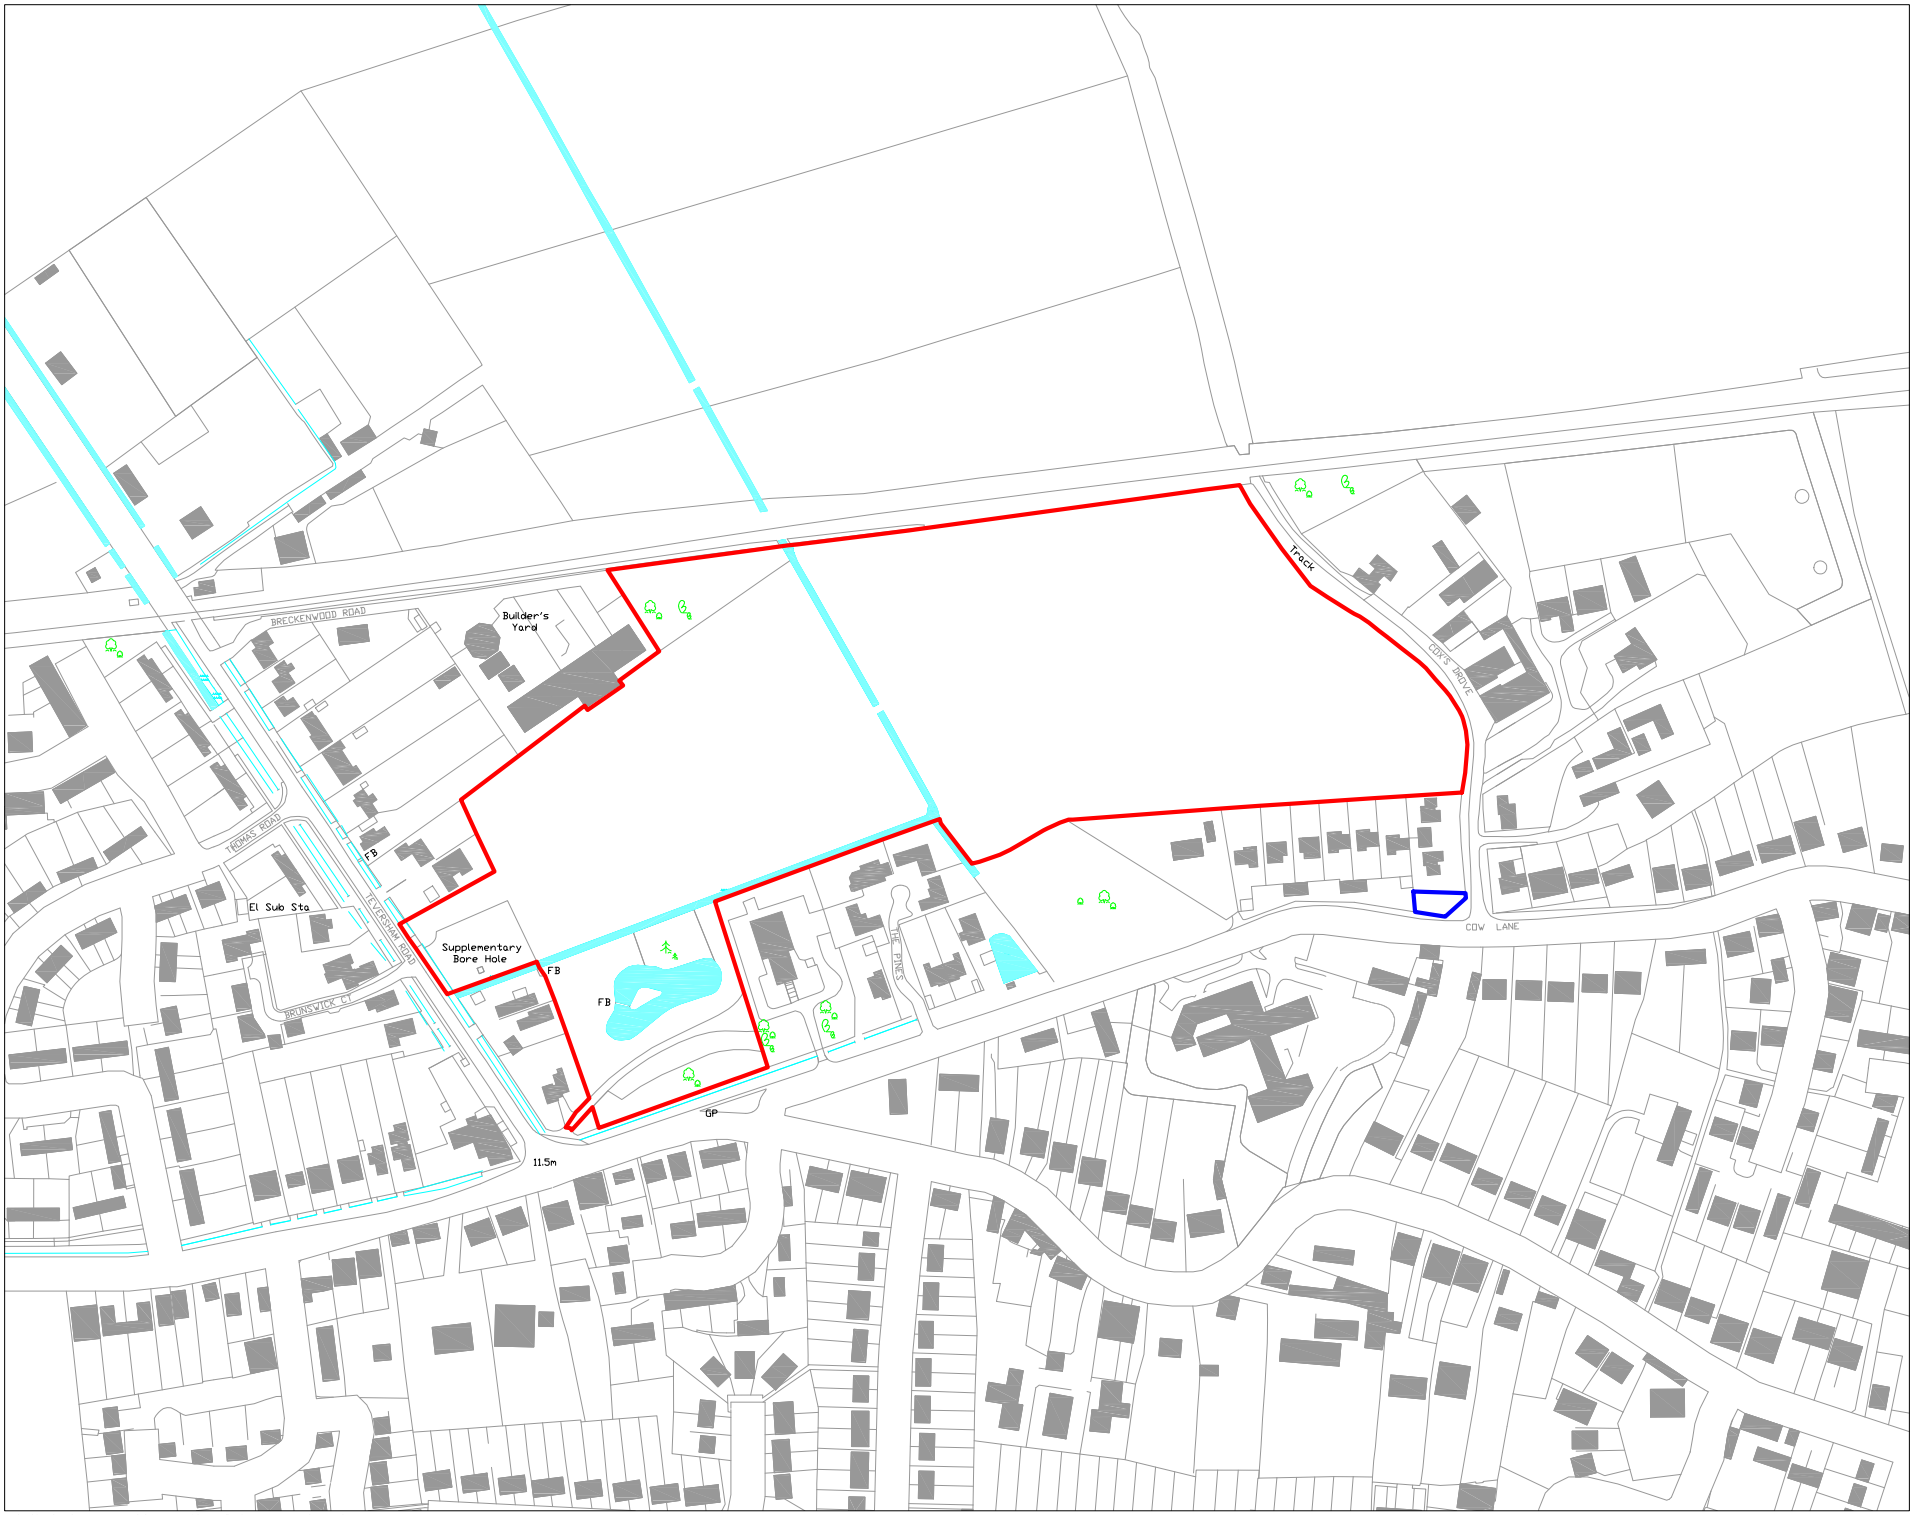

The scaling of this drawing cannot be assured

Revision		Date	Drn	Ckd
A	Amended OS Base	24.07.14	SK	CA
B	Amended Site Boundary	15.08.14	HS	CA
C	Amended Site Boundary	05.01.15	RA	CA

LEGEND

N

Application Site Boundary

Other land in applicant's ownership

Project
Land at Teversham Road
Fulbourn

Drawing Title
Site Boundary Plan

Date	Scale	Drawn by	Check by
06.06.14	1:1250@A1	AA	CA

Project No	Drawing No	Revision
22430	M02	C

BARTON WILLMORE
Planning • Master Planning & Urban Design
Architecture • Landscape Planning & Design • Project Services
Environmental & Sustainability Assessment • Graphic Design
bartonwillmore.co.uk
Offices at Reading London Bristol Cambridge Cardiff Ebbsfleet Edinburgh Leeds Manchester Solihull

Reproduced from the Ordnance Survey Map with the permission of the Controller of HMSO. Crown Copyright Reserved. Licence No. 100019279.