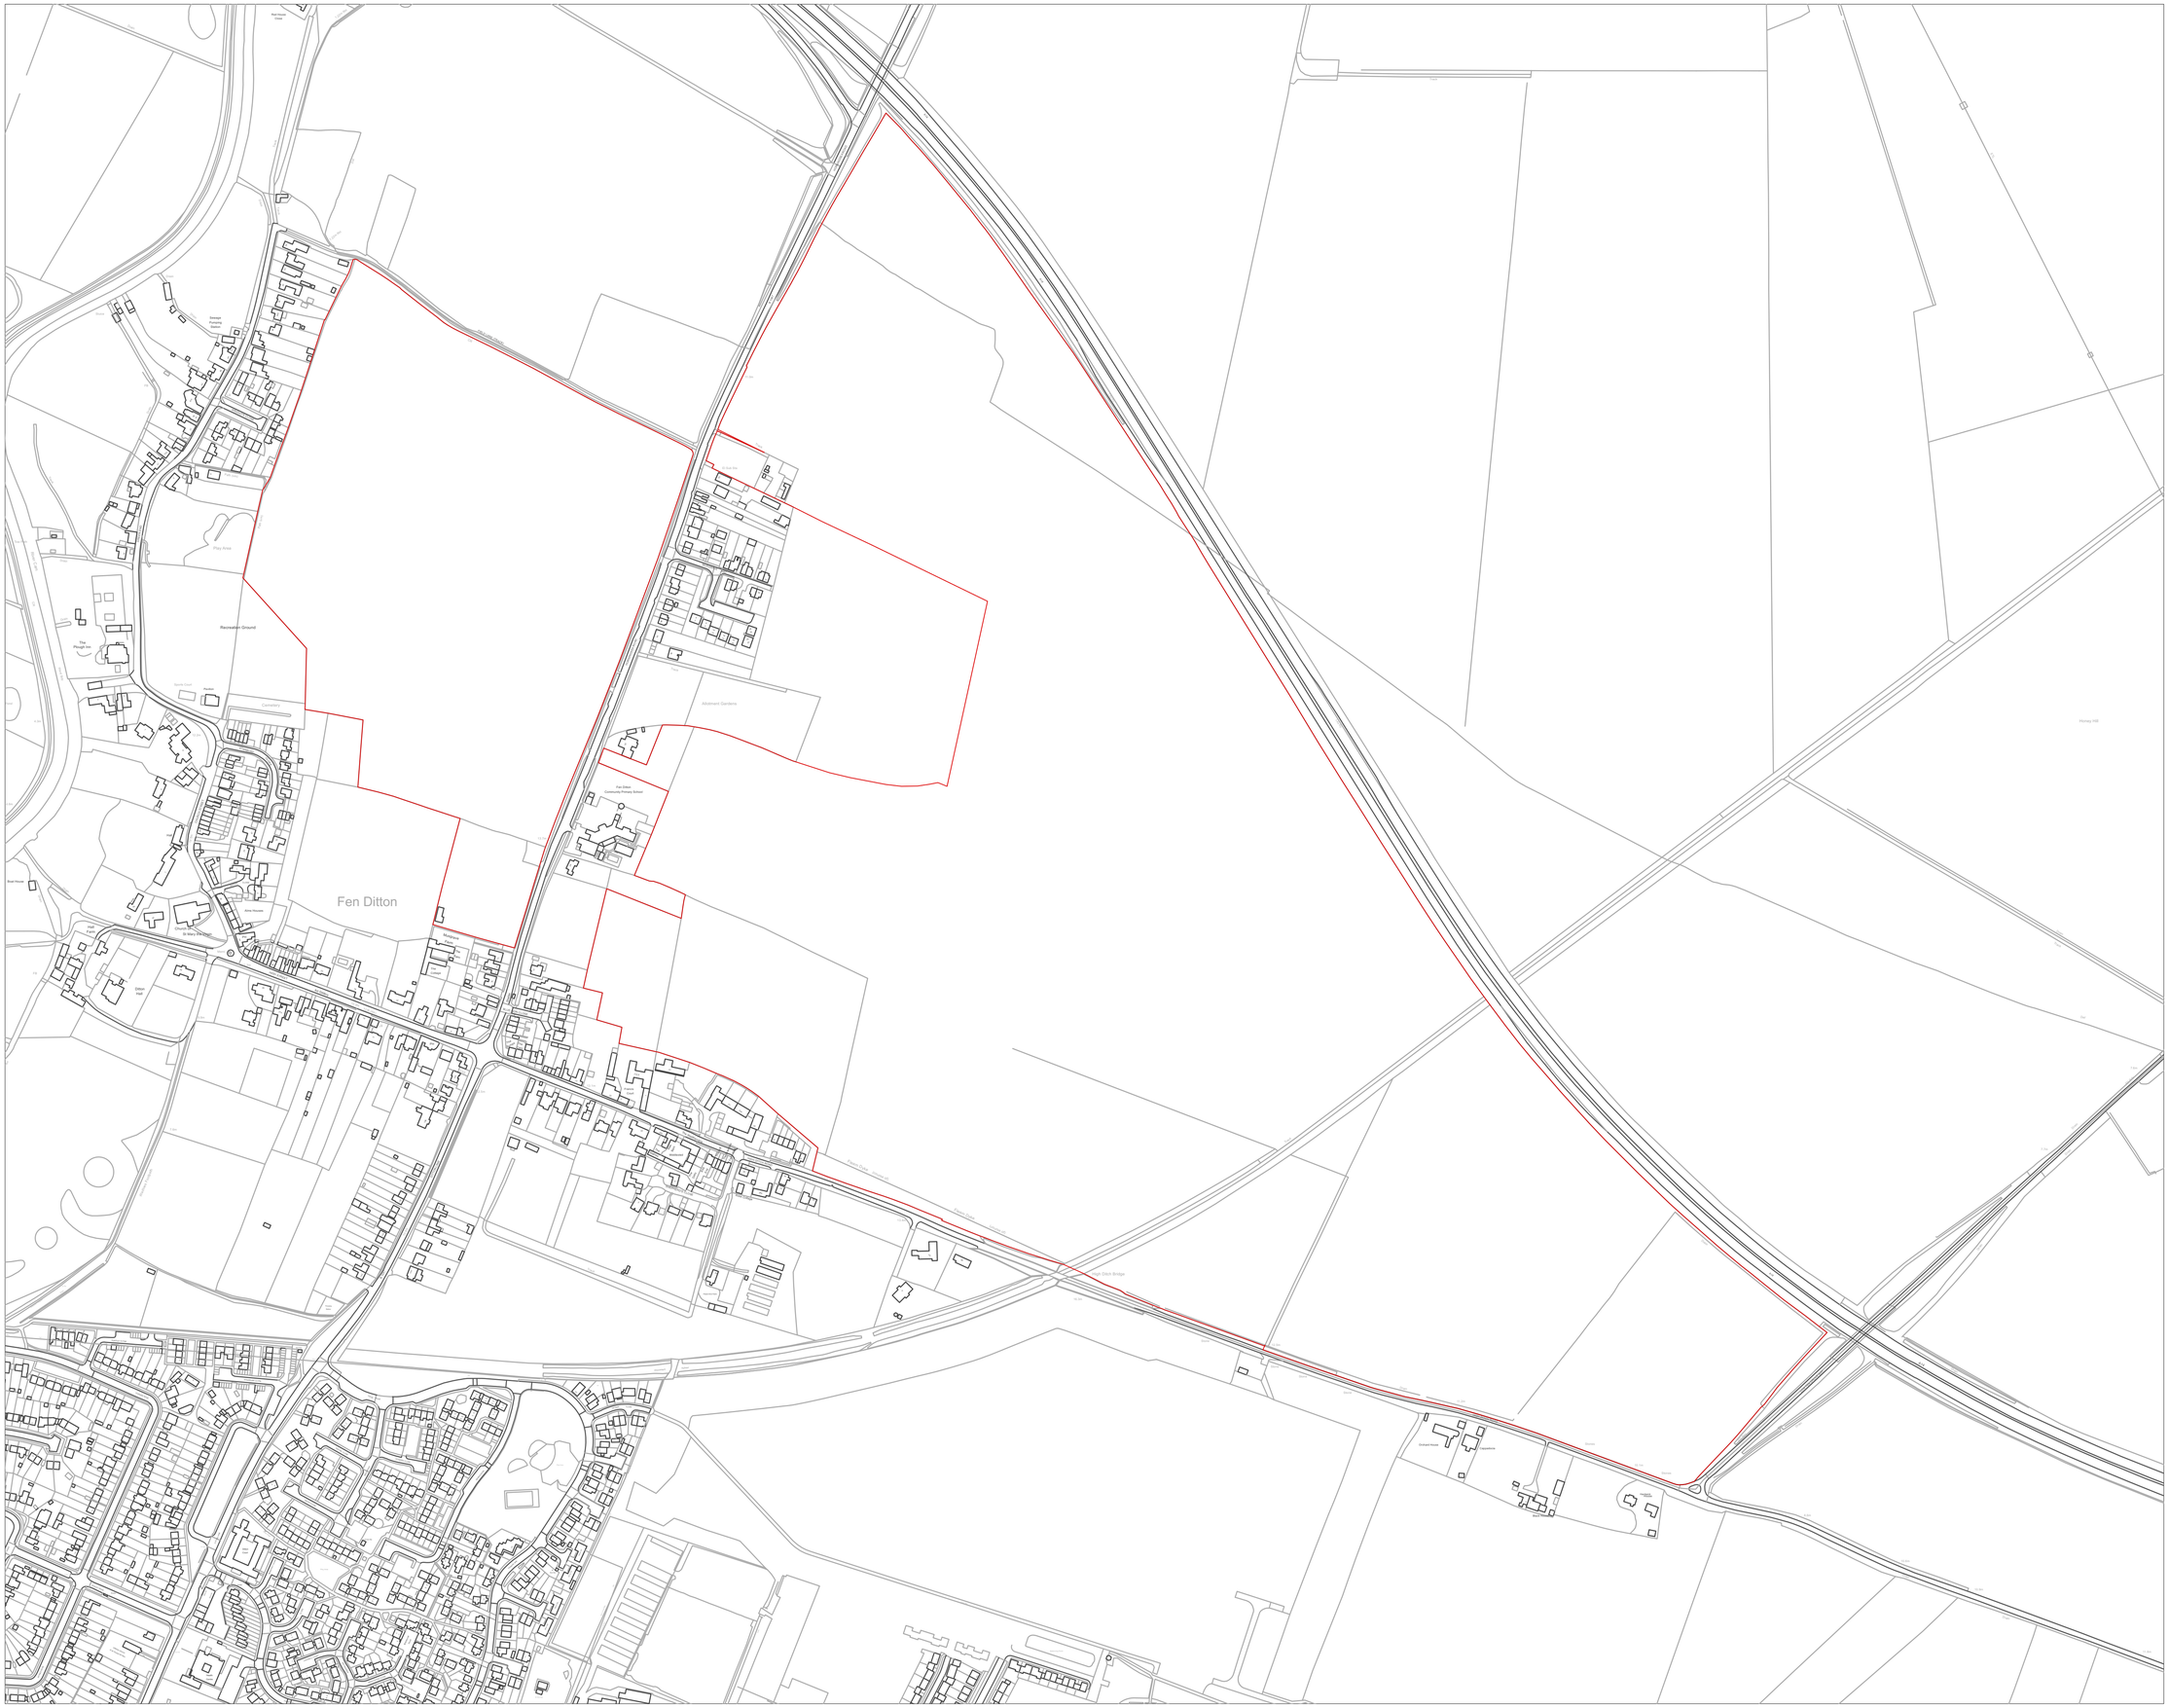

Key

Notes/Revisions

A	09/02/2022	Red line amended to exclude the land to the far East as highlighted by ES	SL

Fen Ditton
Countryside

Site Extent

Status:	Drawn by:	Checked by:
For Identification	SL	ES/IP

Project Number:	Scale @ A1:	Date:
180636	1:3000	23/11/2021

Drawing Number:	Revision:
TOR-RL-001	A

Based upon the 2021Ordnance Survey Mastermap vector data with the permission of the Ordnance Survey on behalf of Her Majesty's Stationery Office, © Crown copyright. Terence O'Rourke Ltd. Licence No. 100015980.

© Terence O'Rourke Ltd 2021 Do not scale from this drawing

TERENCE O'ROURKE

LONDON
23 Heddon Street
London W1B 4BQ

BIRMINGHAM
Enterprise House 115 Edmund Street
Birmingham B3 2HJ

BOURNEMOUTH
Everdene House Deansleigh Road
Bournemouth BH7 7DU

TELEPHONE
020 3664 6755

www.torltd.co.uk