A2
ORIGINAL
PLOT SIZE

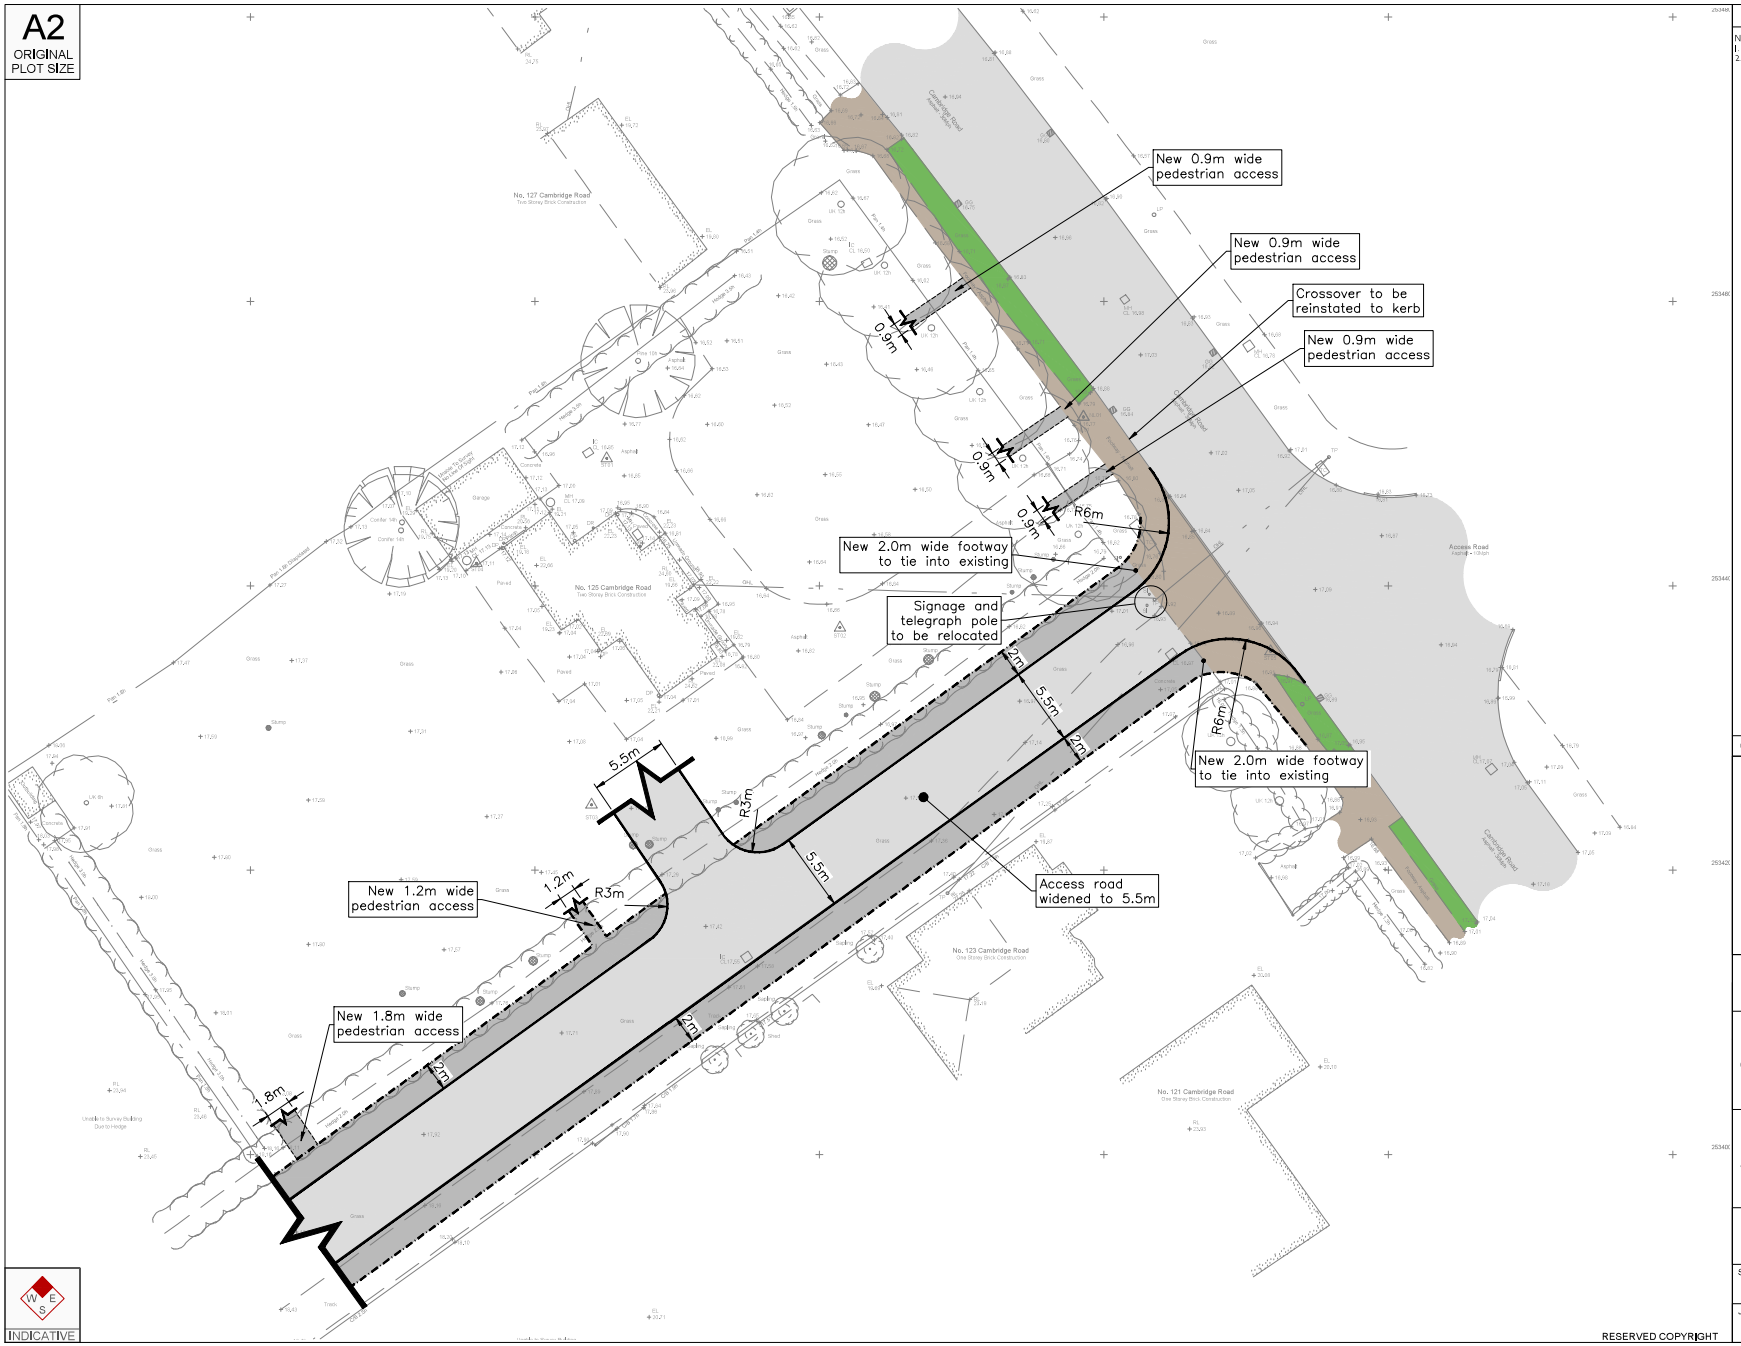
New 0.9m wide pedestrian access
New 0.9m wide pedestrian access
Crossover to be reinstated to kerb
New 0.9m wide pedestrian access
0.9m
0.9m
0.9m
R6m
New 2.0m wide footway to tie into existing
Signage and telegraph pole to be relocated
2m
5.5m
2m
R6m
New 2.0m wide footway to tie into existing
5.5m
R3m
5.5m
Access road widened to 5.5m
1.2m
R3m
New 1.2m wide pedestrian access
New 1.8m wide pedestrian access
2m
2m
1.8m
No. 127 Cambridge Road
No. 125 Cambridge Road
No. 123 Cambridge Road
No. 121 Cambridge Road
Access Road
Cambridge Road
Pole
Pole c/w Distribution
Hedge
Garage
Conifer Hdg
Paved
Grass
Asphalt
Concrete
Slump
Shed
Track
Unable to Survey Building Due to Hedge
Hedge c/w Survey Pole c/w Distribution
Fence
Post
Post c/w Distribution
Gate
Stump
Tree
Conifer
Shrub
Bush
Hedge
Fence
Post